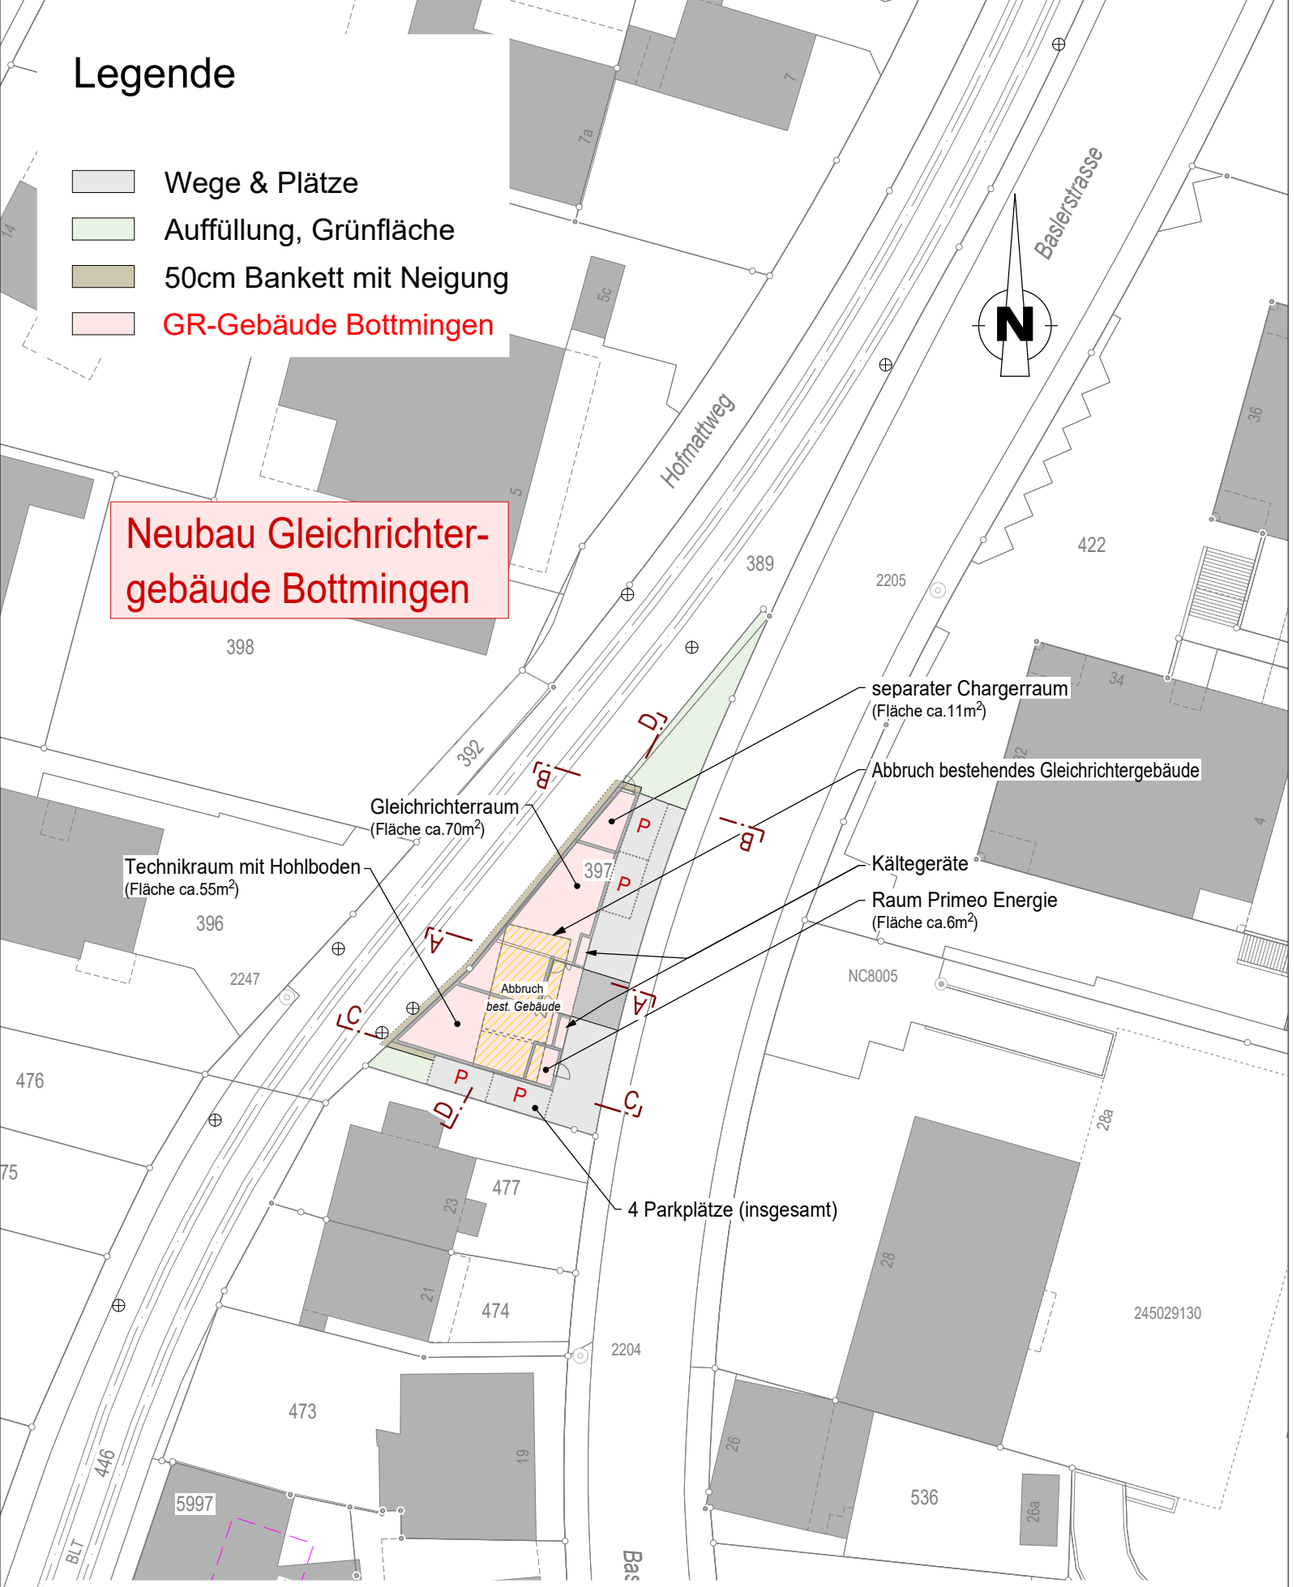

Index	Änderungen	Datum	Gezeichnet	Geprüft
A:				
B:				
C:				
D:				

LINIE 10/17
LEIMENTAL

Gemeinde Oberwil

Neubau Gleichrichter Bottmingen

Bahn-km 3.297

Auflageprojekt

Situationsplan 1:500

DIE BAUHERRSCHAFT:		DER PROJEKTVERFASSER:
BLT Baselland Transport AG		Rapp AG
Patrick Zeller	Patrick Hammer	Rainer Grün

ÜBERSICHTSPLAN

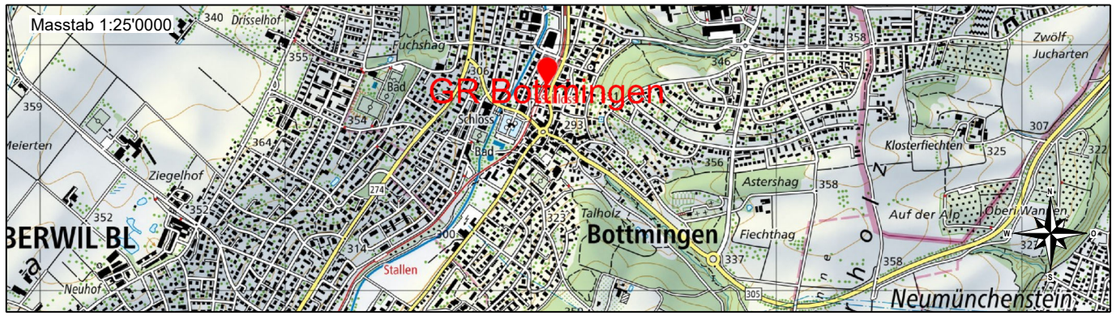

CAD-SYSTEM: *Cadwork*		Bezugsrahmen LV95
PLANFORMAT: 30 x 42	MASSSTAB: 1:500	BLT Baselland Transport AG Grenzweg 1 4104 Oberwil
PLANNUMMER PROJEKTVERFASSER 1022.527.01 - 032		
PROJEKTVERFASSER RAPP Rapp AG Hochstrasse 100 CH-4018 Basel		

INDEX	DATUM	GEZ.	KONTR.
-	06.12.2023	JS	GRa
A			
B			
C			
D			

K:\RI\Cadwork\VA\1022.527.01_BLT_L1017 GR Leimental_Phase 31\032_GR_Bottmingen_Situation_500.2d

12.901_102252701-32_GR_Bottmingen_Situation_500_231206_vis

Final Audit Report 2024-01-03

Created:	2023-12-22
By:	Patrick Zeller (patrick.zeller@blt.ch)
Status:	Signed
Transaction ID:	CBJCHBCAABAArfWJDh3XN3HkRoEPD9pQ3mXPjhk46fkK

"12.901_102252701-32_GR_Bottmingen_Situation_500_231206_vis" History

Document created by Patrick Zeller (patrick.zeller@blt.ch)
2023-12-22 - 10:24:36 AM GMT

Document emailed to Patrick Hammer (patrick.hammer@blt.ch) for signature
2023-12-22 - 10:24:57 AM GMT

Document e-signed by Patrick Hammer (patrick.hammer@blt.ch)
Signature Date: 2024-01-03 - 10:35:18 AM GMT - Time Source: server

Agreement completed.
2024-01-03 - 10:35:18 AM GMT

Adobe Acrobat Sign